



MEI ROAD FROM KANTEERAVA STUDIO ROAD TO NH

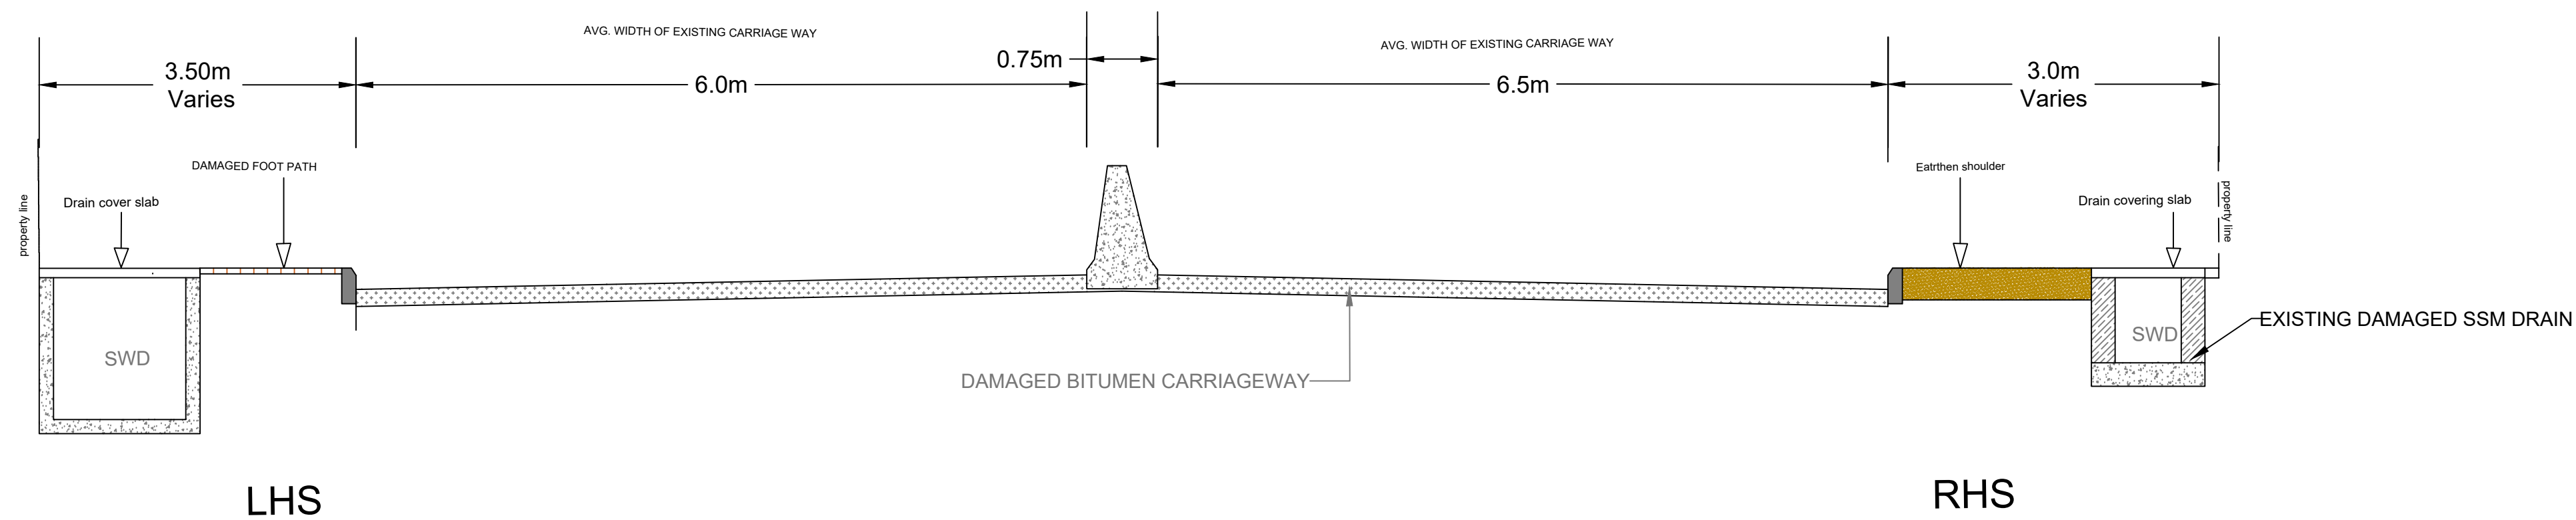

TYPICAL CROSS SECTION OF EXISTING ROAD

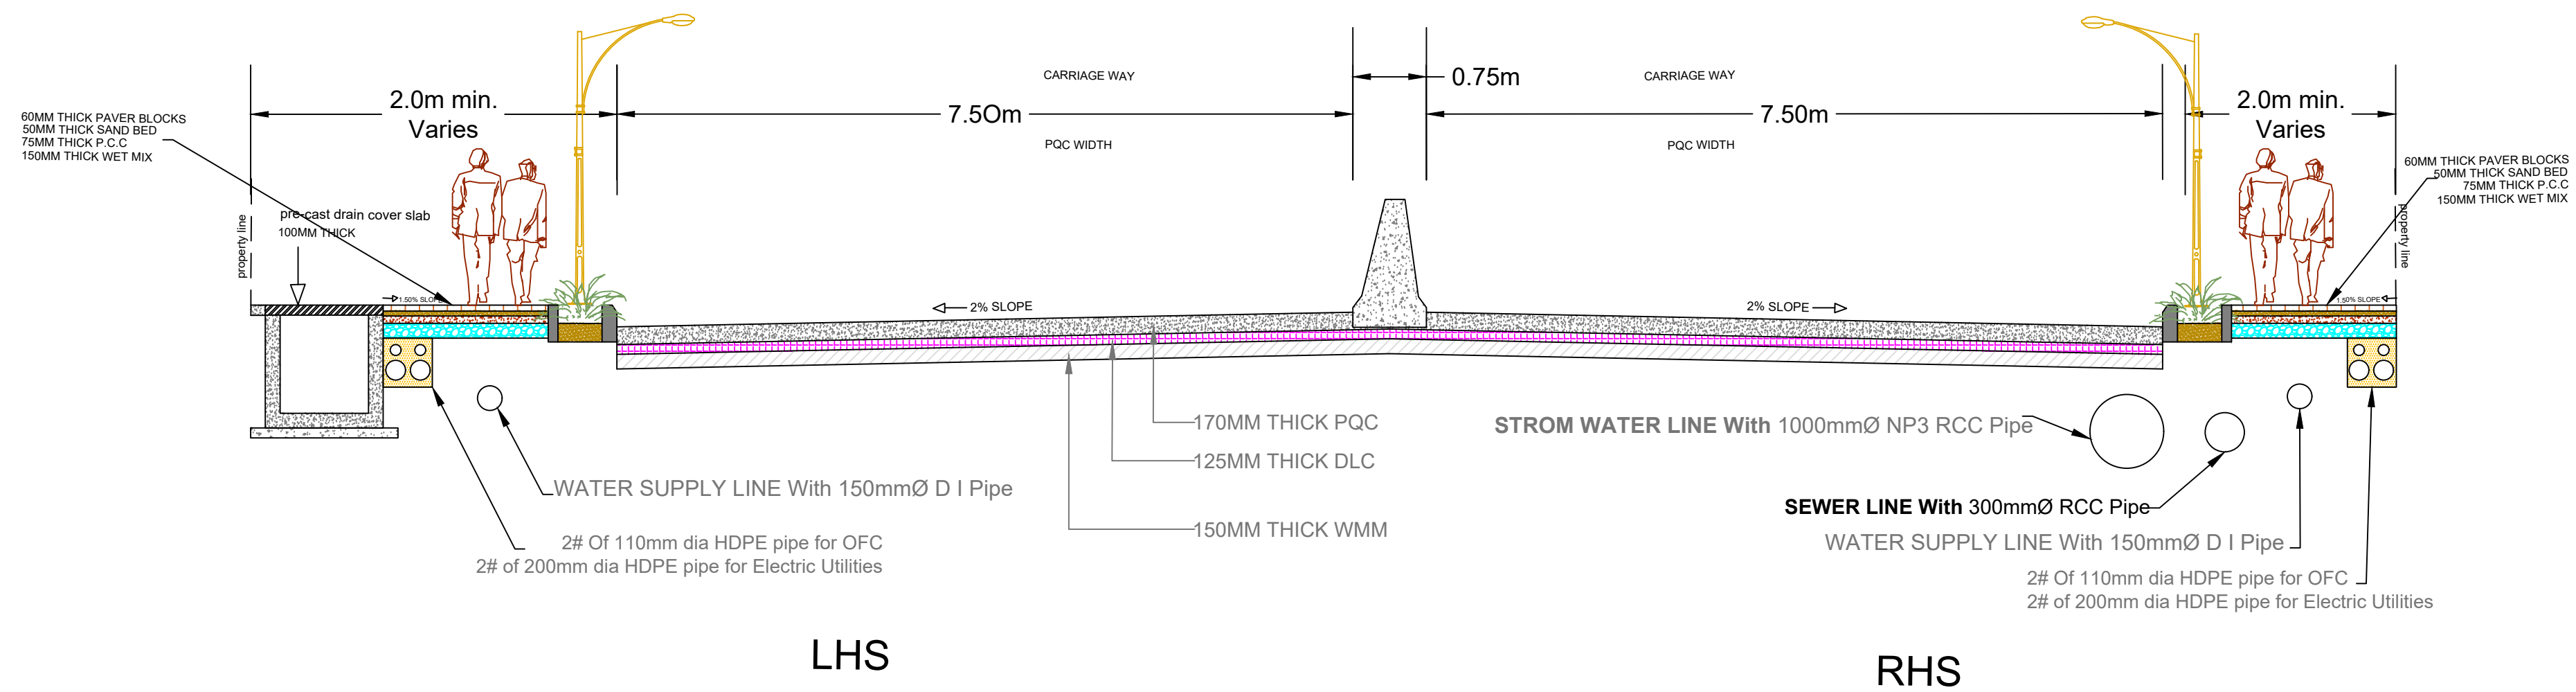

TYPICAL CROSS SECTION OF PROPOSED ROAD